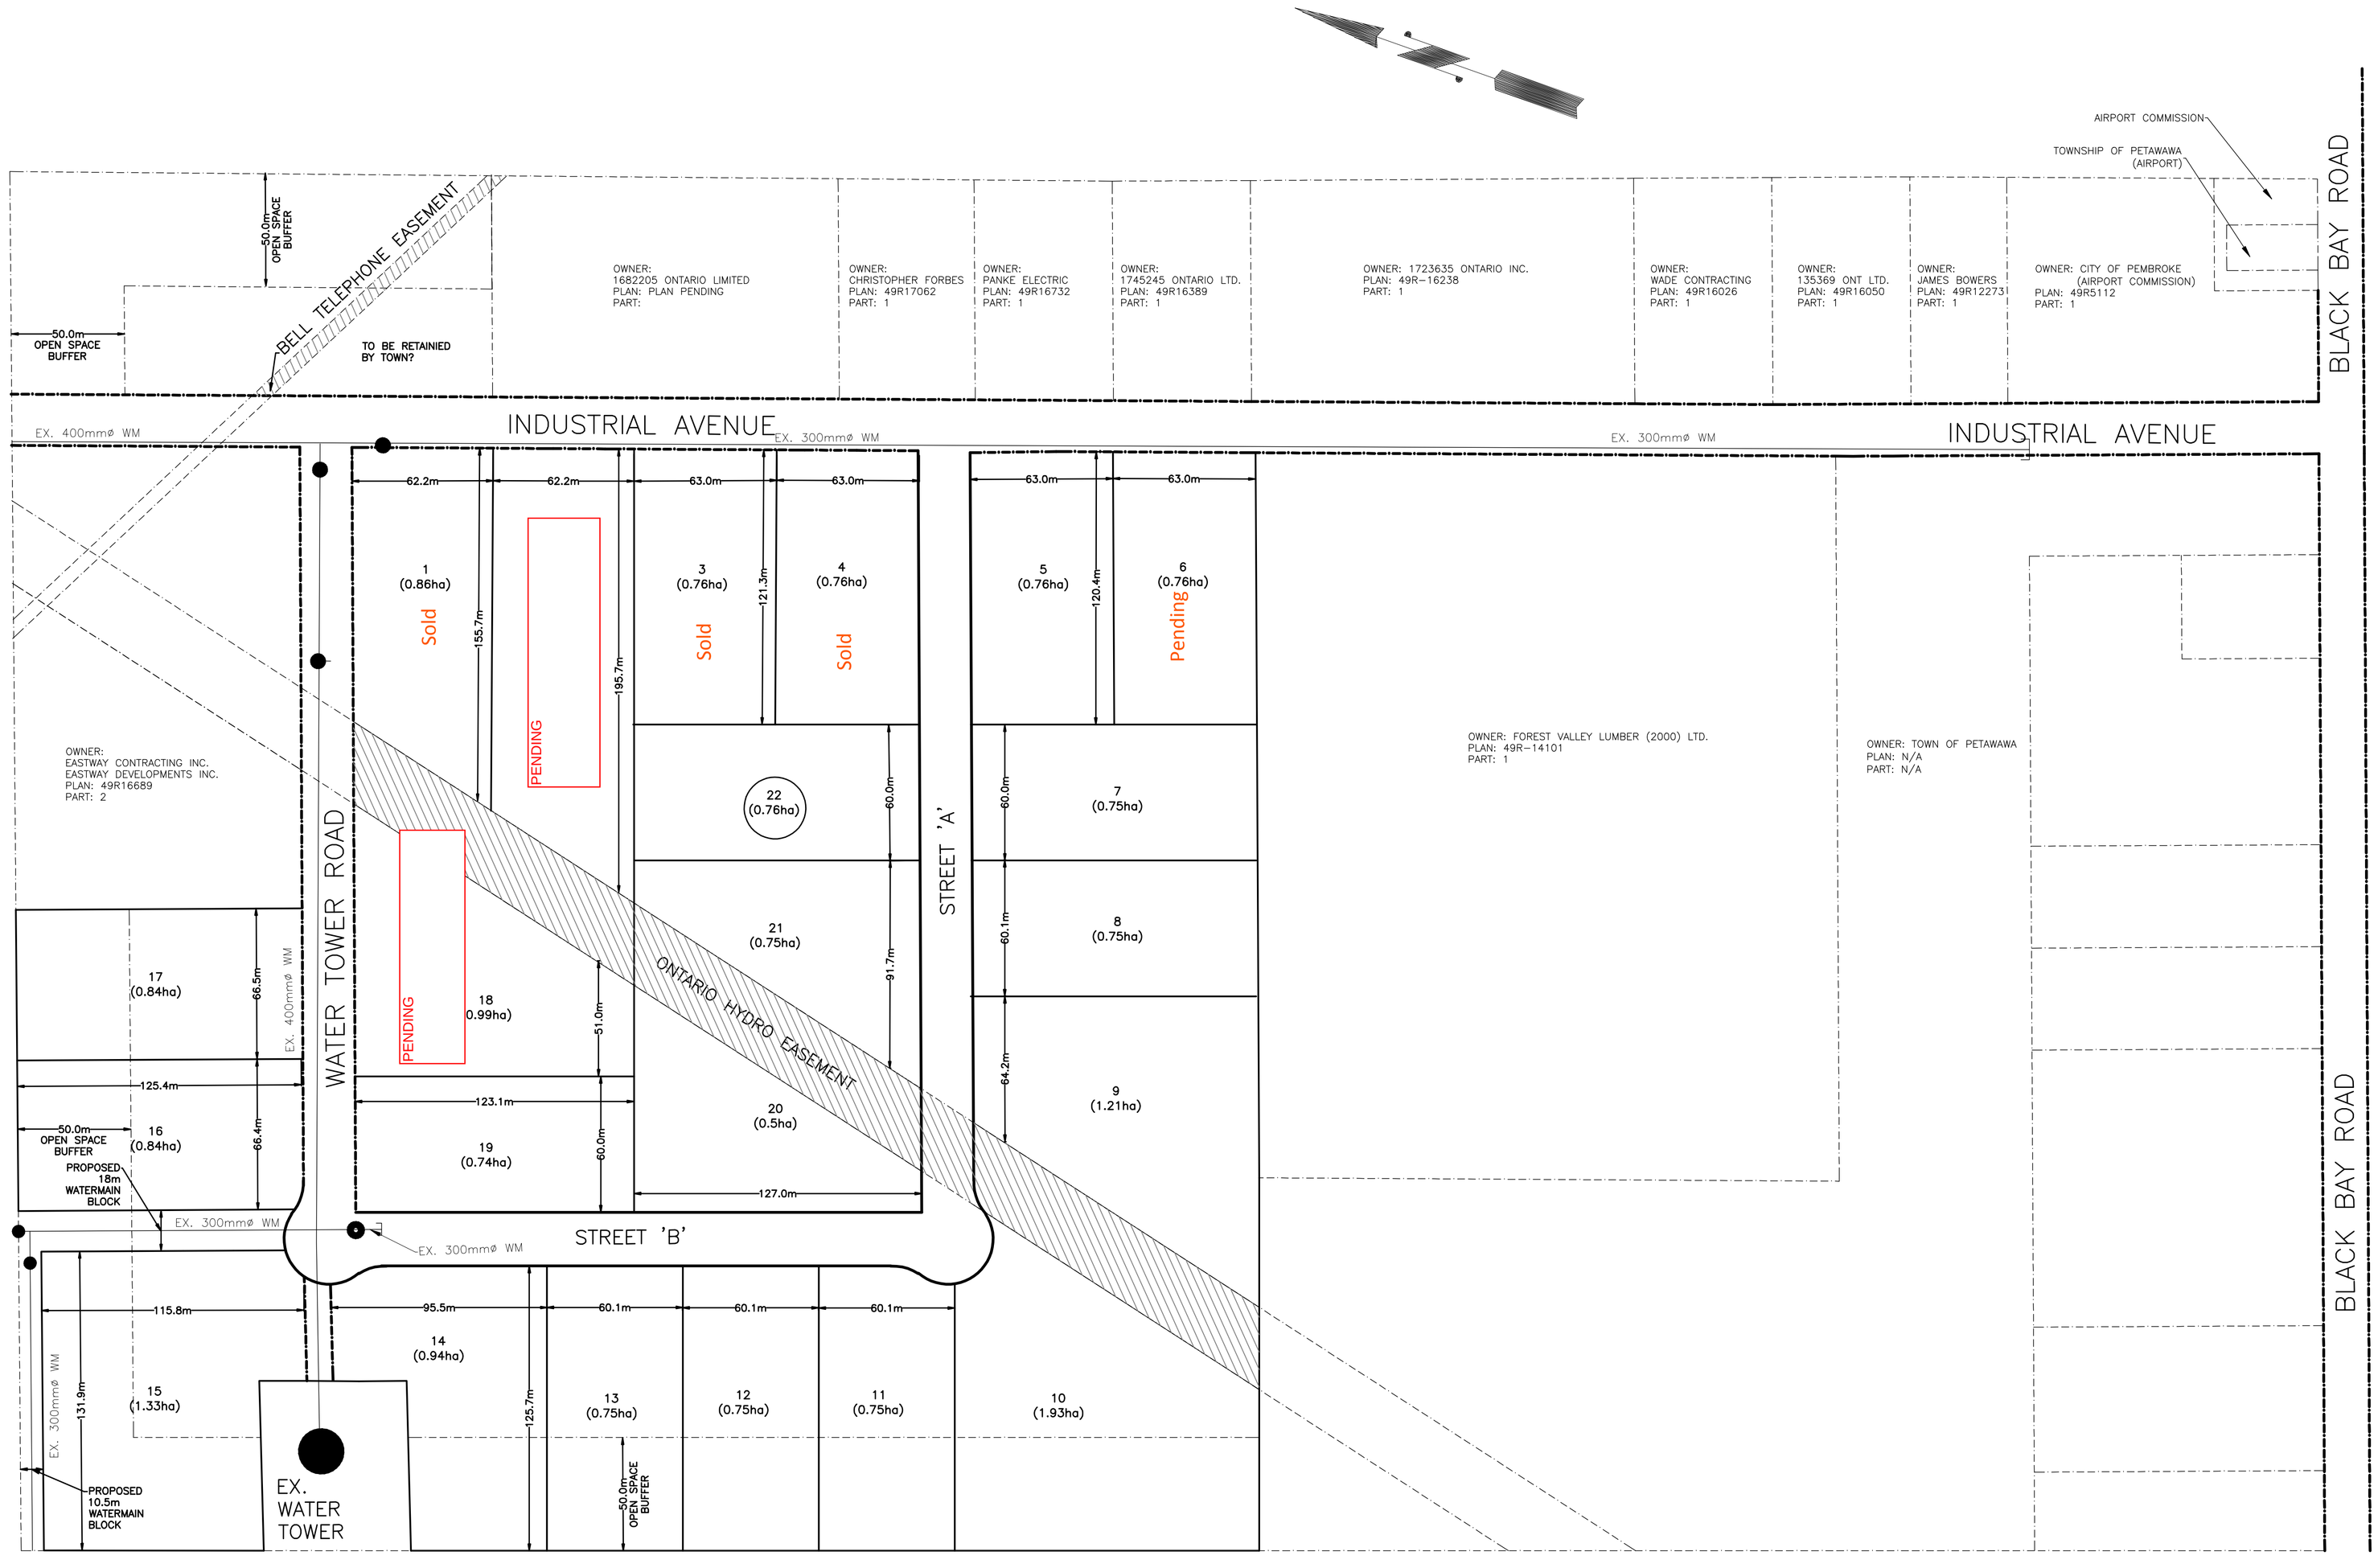

THE POSITION OF POLE LINES, CONDUITS, WATERMAINS, SEWERS AND OTHER UNDERGROUND AND OVERGROUND UTILITIES AND STRUCTURES IS NOT NECESSARILY SHOWN ON THE CONTRACT DRAWING, AND, WHERE SHOWN, THE ACCURACY OF THE POSITION OF SUCH UTILITIES AND STRUCTURES IS NOT GUARANTEED. BEFORE STARTING WORK, THE CONTRACTOR SHALL INFORM THEMSELVES OF THE EXACT LOCATION OF ALL SUCH UTILITIES AND STRUCTURES, AND SHALL ASSUME ALL LIABILITY FOR DAMAGE TO THEM.

LEGEND

CONTROL/MONUMENTS/PROPERTY/SURVEY

- BENCHMARK
- × DESCRIPTION 123.45 — SURVEYED DESCRIPTION/ELEVATION
- PROPOSED PROPERTY LINE
- EXISTING PROPERTY LINE
- IB — PROPERTY IRON BAR
- SIB — SURVEY CONTROL
- NAIL — SURVEY CONTROL

No.	DATE	BY	REVISIONS
3.	06/08/10	SGW	REVISED LOT ORIENTATION ON INDUSTRIAL AVE
2.	08/01/09	SGW	ADDITION OF 50m BUFFER ZONE
1.	26/08/08	SGW	INITIAL SUBMISSION TO TOWN

INDUSTRIAL PARK
PETAWAWA, ONTARIO
~
CONCEPT PLAN

Jp2g Consultants Inc.
ENGINEERS • PLANNERS • PROJECT MANAGERS
12 INTERNATIONAL DRIVE, PEMBROKE, ON
Phone: (613)735-2897, Fax:(613)735-6513
1150 MORRISON DRIVE, SUITE 410, OTTAWA, ON
Phone: (613)828-7800, Fax: (613)828-2600

DESIGNED: BW	DRAWN: MJM	PROJECT No.: 2087311A	
CHECKED: SW	APPROVED: BW	PROJECT DATE: JUNE, 2008	
SCALES: HORIZ. 1:1500		REVISION DATE: 06/08/09	
		REVISION No.: 2	

SHEET No.: 1 of 1

C-3

7311-overallplan_R2.dwg

DwgName:P:\DRAWINGS\7 - Planning & Land Development\2087311A_Petawawa Industrial Park\dwg\7311-overallplan_R2.dwg Layout:C3 PlottedAugust 9, 2010